


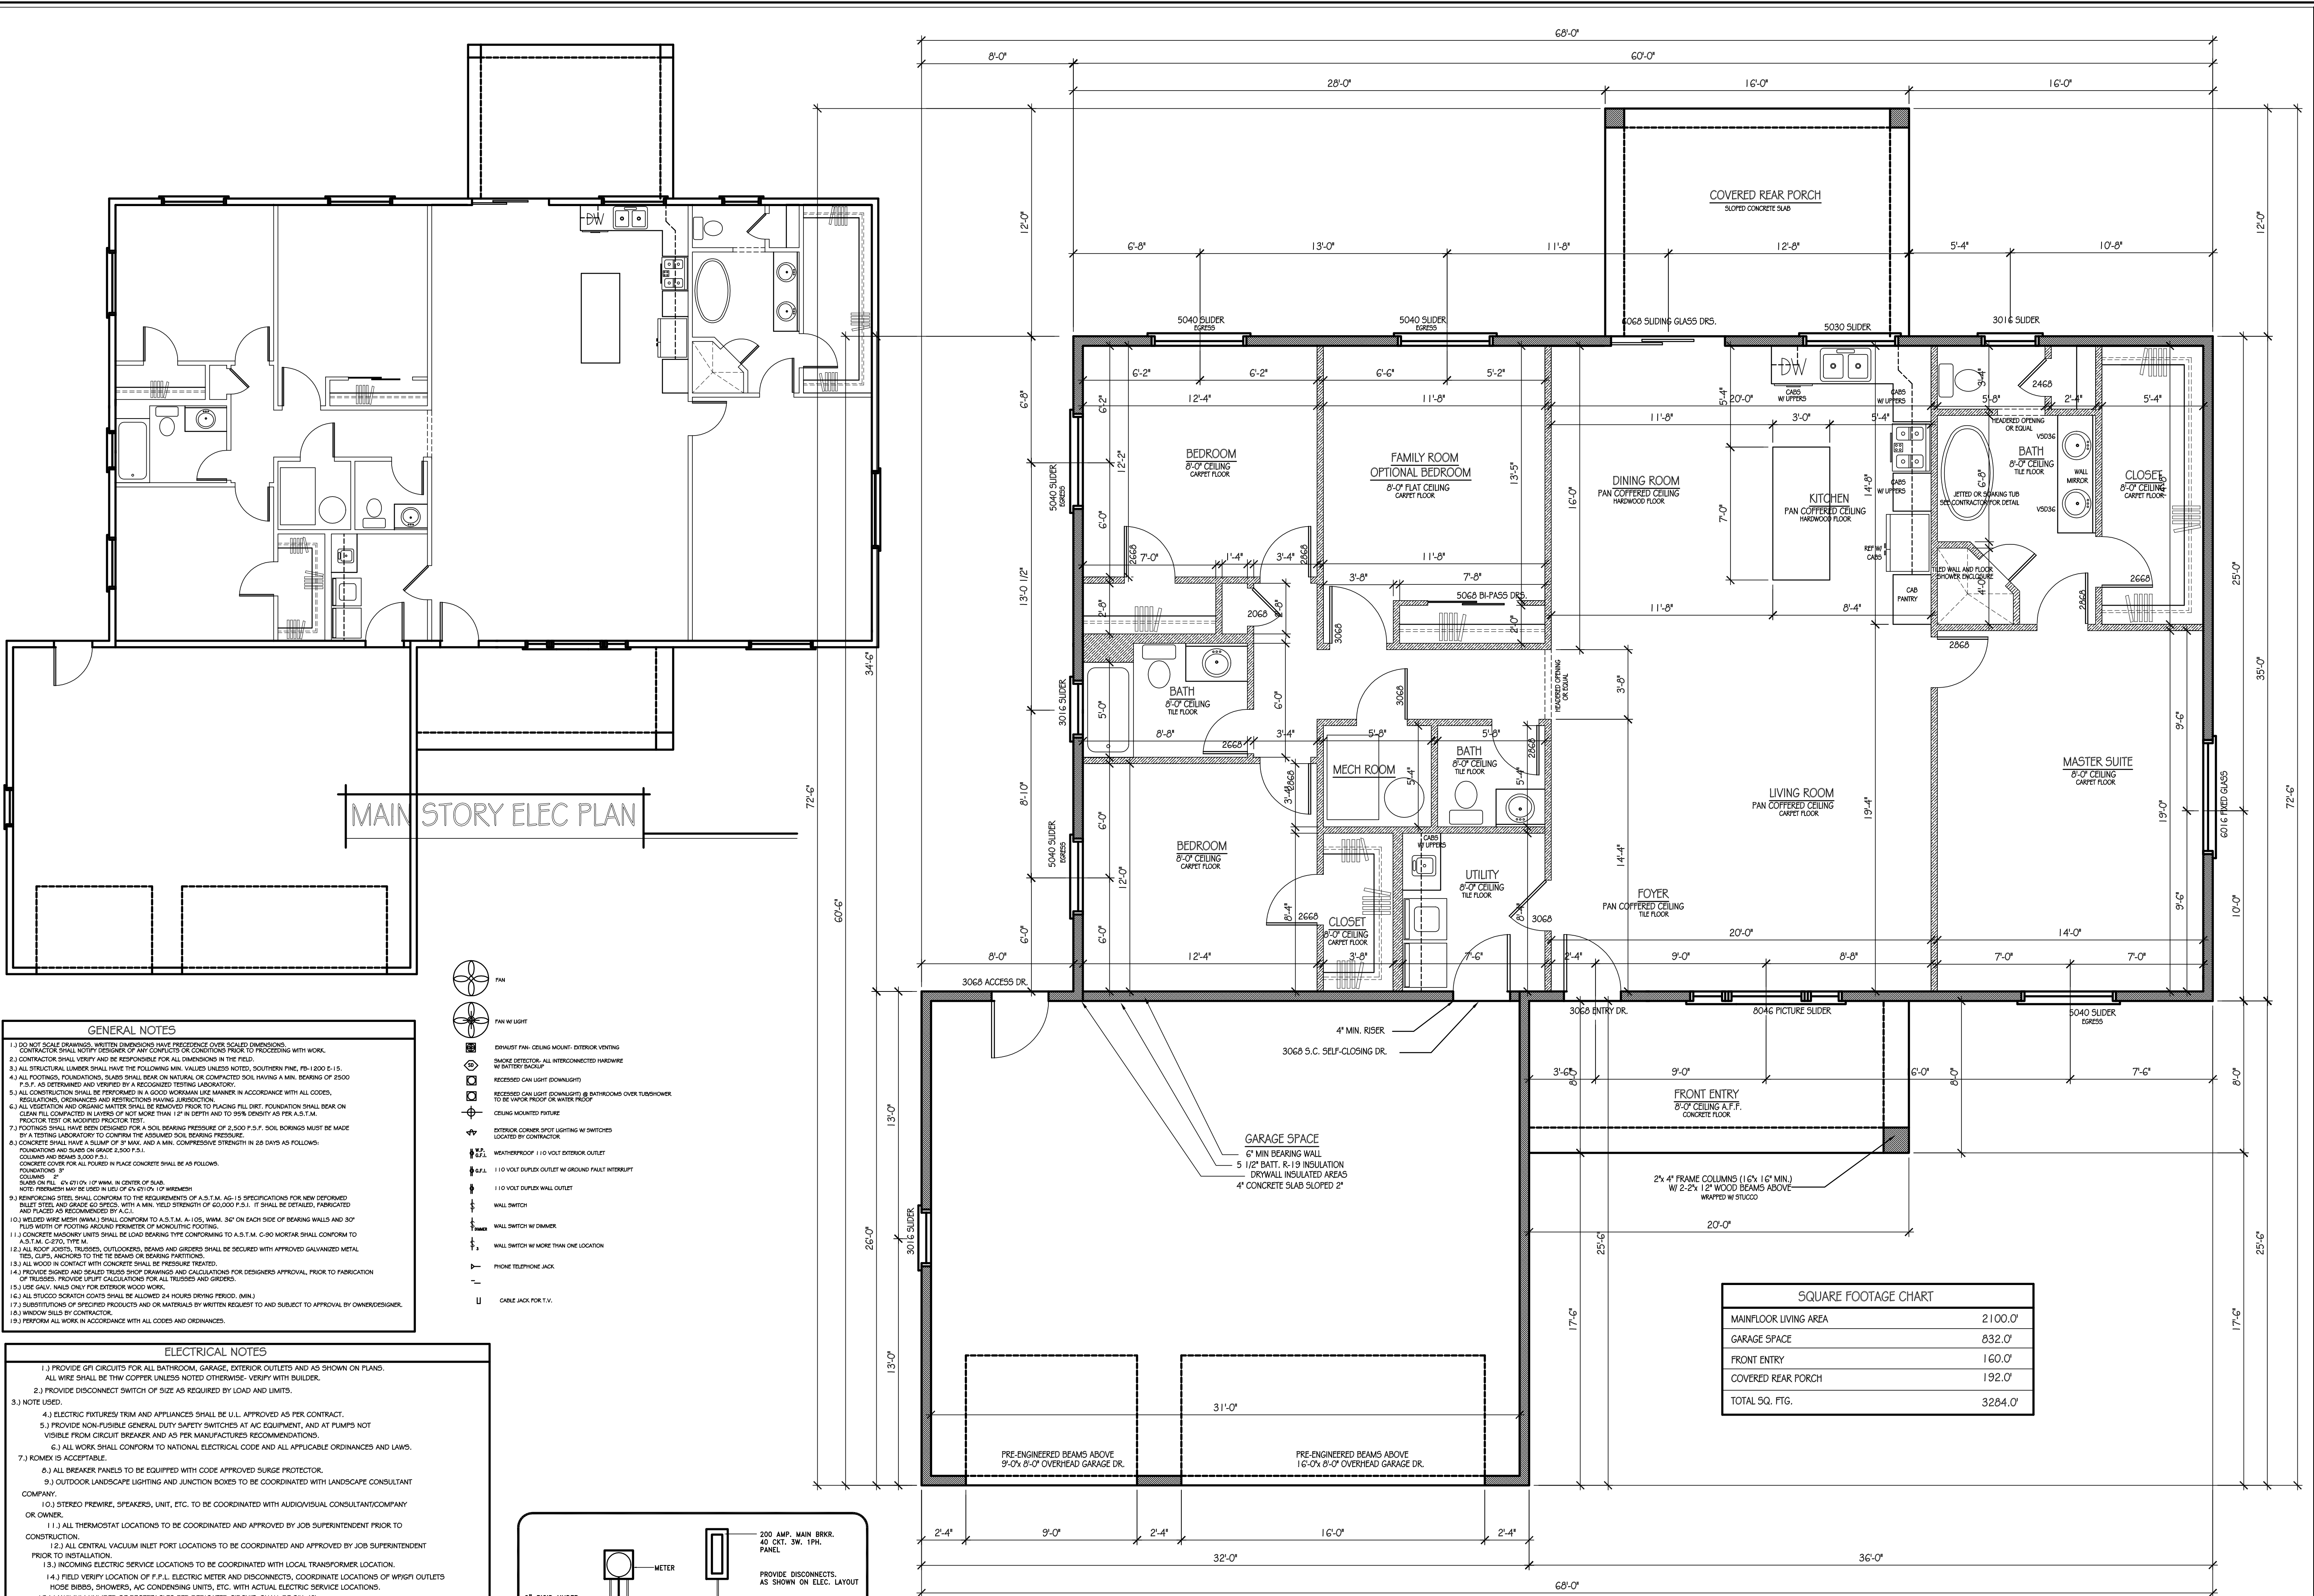

DISCREPANCIES MAY EXIST BETWEEN THE PLANS OR FIELD CONDITIONS. PLEASE REVIEW THE ENTIRE SET OF CONSTRUCTION PLANS AND NOTIFY THE DESIGNER OF ANY DISCREPANCIES BEFORE PROCEEDING WITH THE WORK. FAILURE TO DO SO WILL PLACE THE ENTIRE RESPONSIBILITY FOR RESOLUTION UPON THE CONTRACTOR. © ADB2022

ATT. DAVE WEHRICH
702 POLK STREET
PUEBLO, COLORADO 81004
(719) 298-4784 fax
(719) 240-9468 cell
(719) 744-0544 office
EMAIL: dave@advancedb.com
EMAIL: dave.wehrich@yahoo.com

© 2022 ADVANCED DESIGN BUILD, LLC
THIS INFORMATION REPRESENTS COPYRIGHTED HOUSE PLANS. REPRODUCTION OR DUPLICATION IN ANY MANNER IS EXPRESSLY PROHIBITED. ALL RIGHTS RESERVED.

A SINGLE FAMILY RESIDENCE
THE ASPEN MODEL HOME
981 EAST KEYMAR DR. (PUEBLO WEST) COLORADO 81007
TRACT 146 BLOCK 2 LOT 10 (PUEBLO WEST) COLORADO 81007
PARCEL SCHEDULE # 95060005009

DATES:
REDLINES: 4-11-2022

SCALE: AS NOTED
DRAWN BY: D. WEHRICH
CHECKED BY: D. WEHRICH
DATE: APRIL 2022
JOB #

3.0
of
FIVE